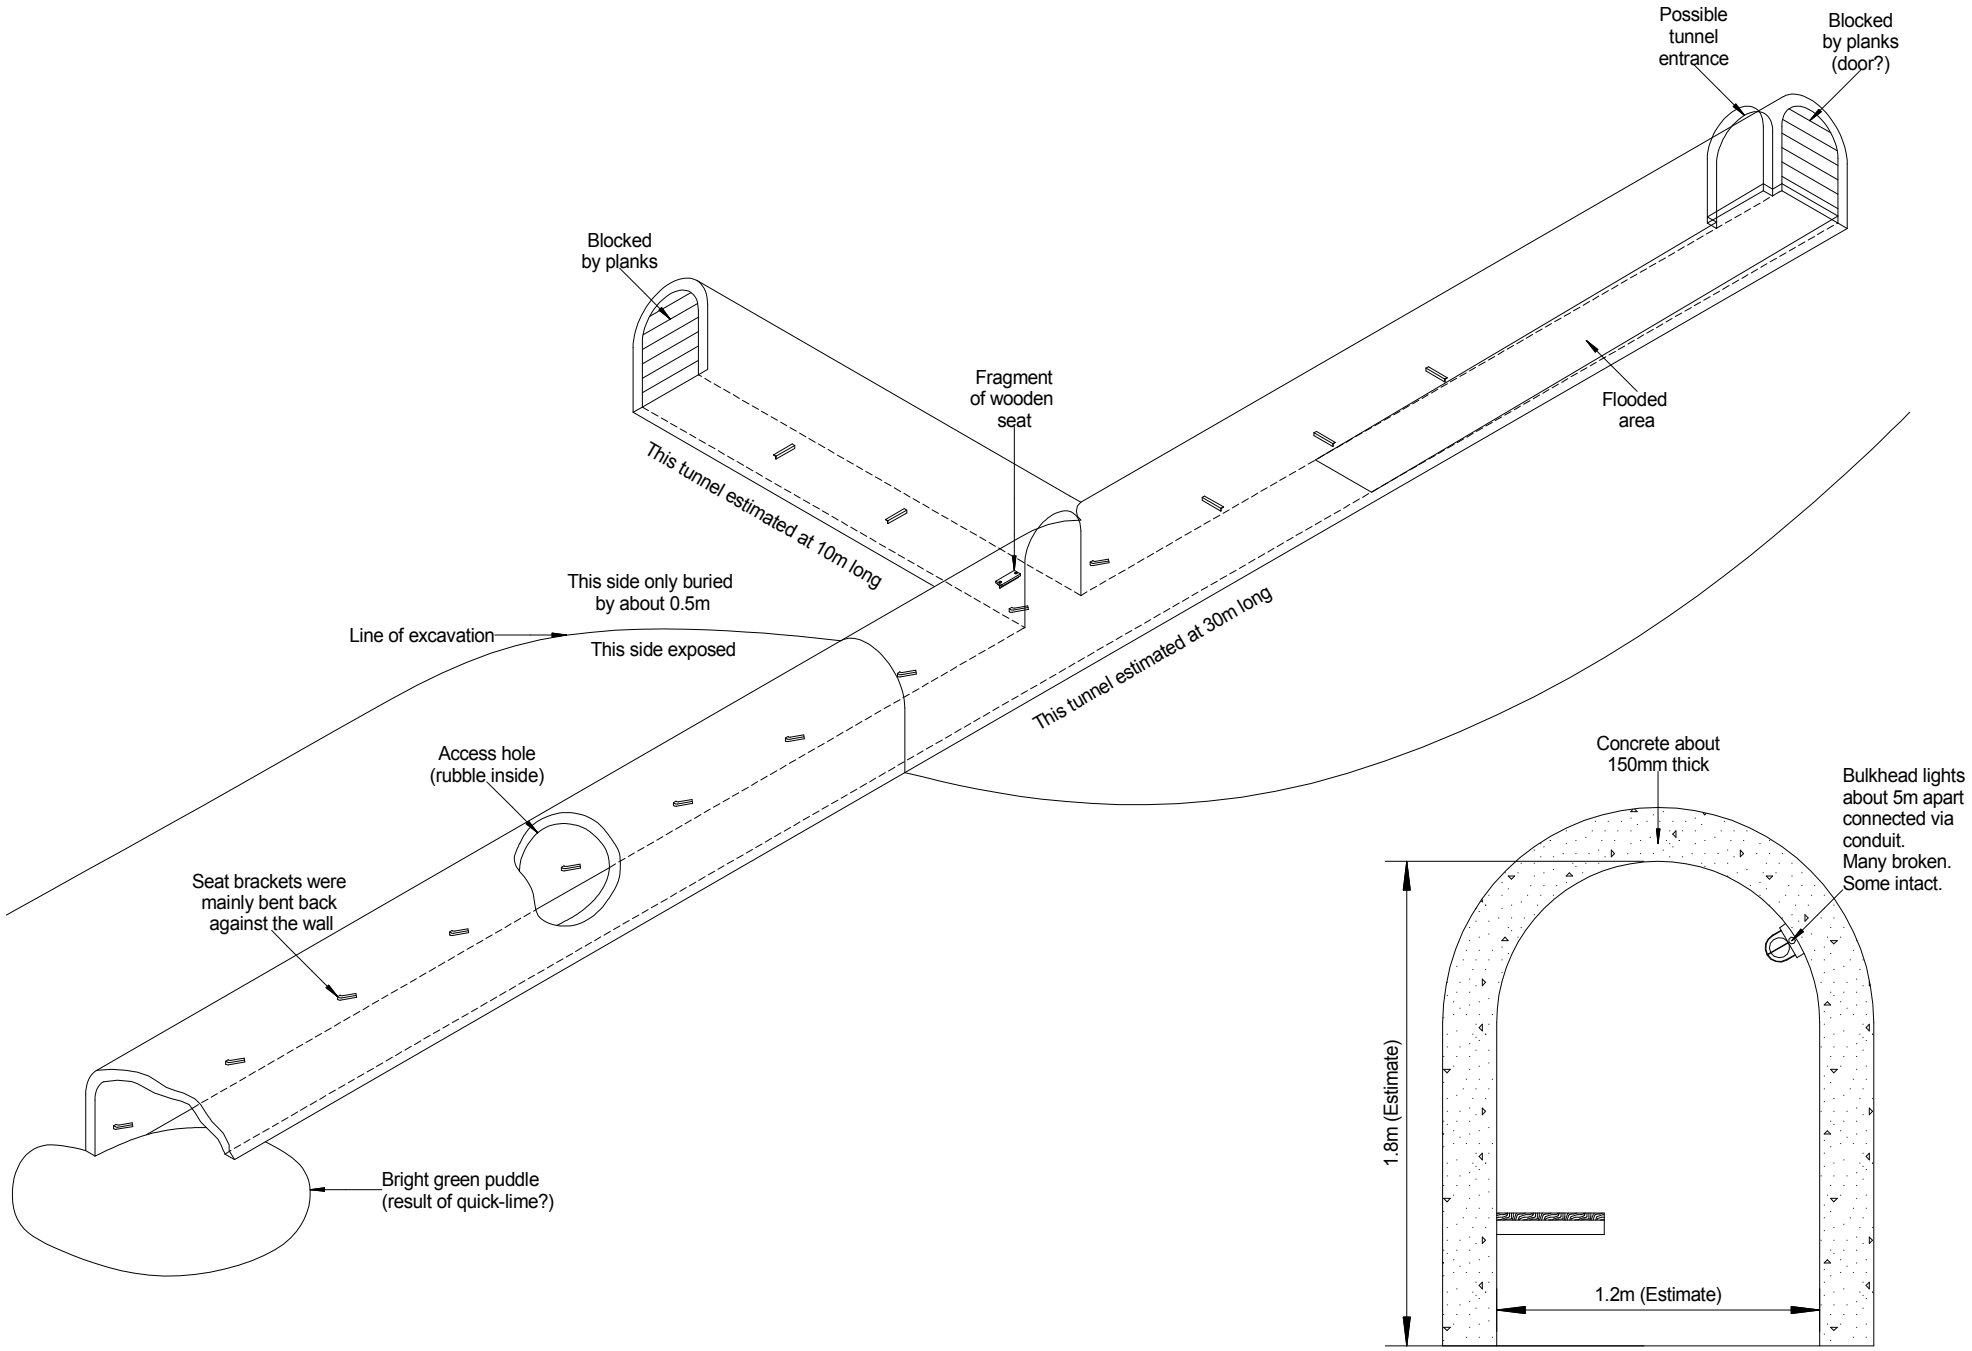
Possible tunnel entrance
Blocked by planks (door?)
Blocked by planks
Fragment of wooden seat
Flooded area
This tunnel estimated at 10m long
This tunnel estimated at 30m long
This side only buried by about 0.5m
Line of excavation
This side exposed
Access hole (rubble inside)
Seat brackets were mainly bent back against the wall
Bright green puddle (result of quick-lime?)
Concrete about 150mm thick
Bulkhead lights about 5m apart connected via conduit. Many broken. Some intact.
1.8m (Estimate)
1.2m (Estimate)